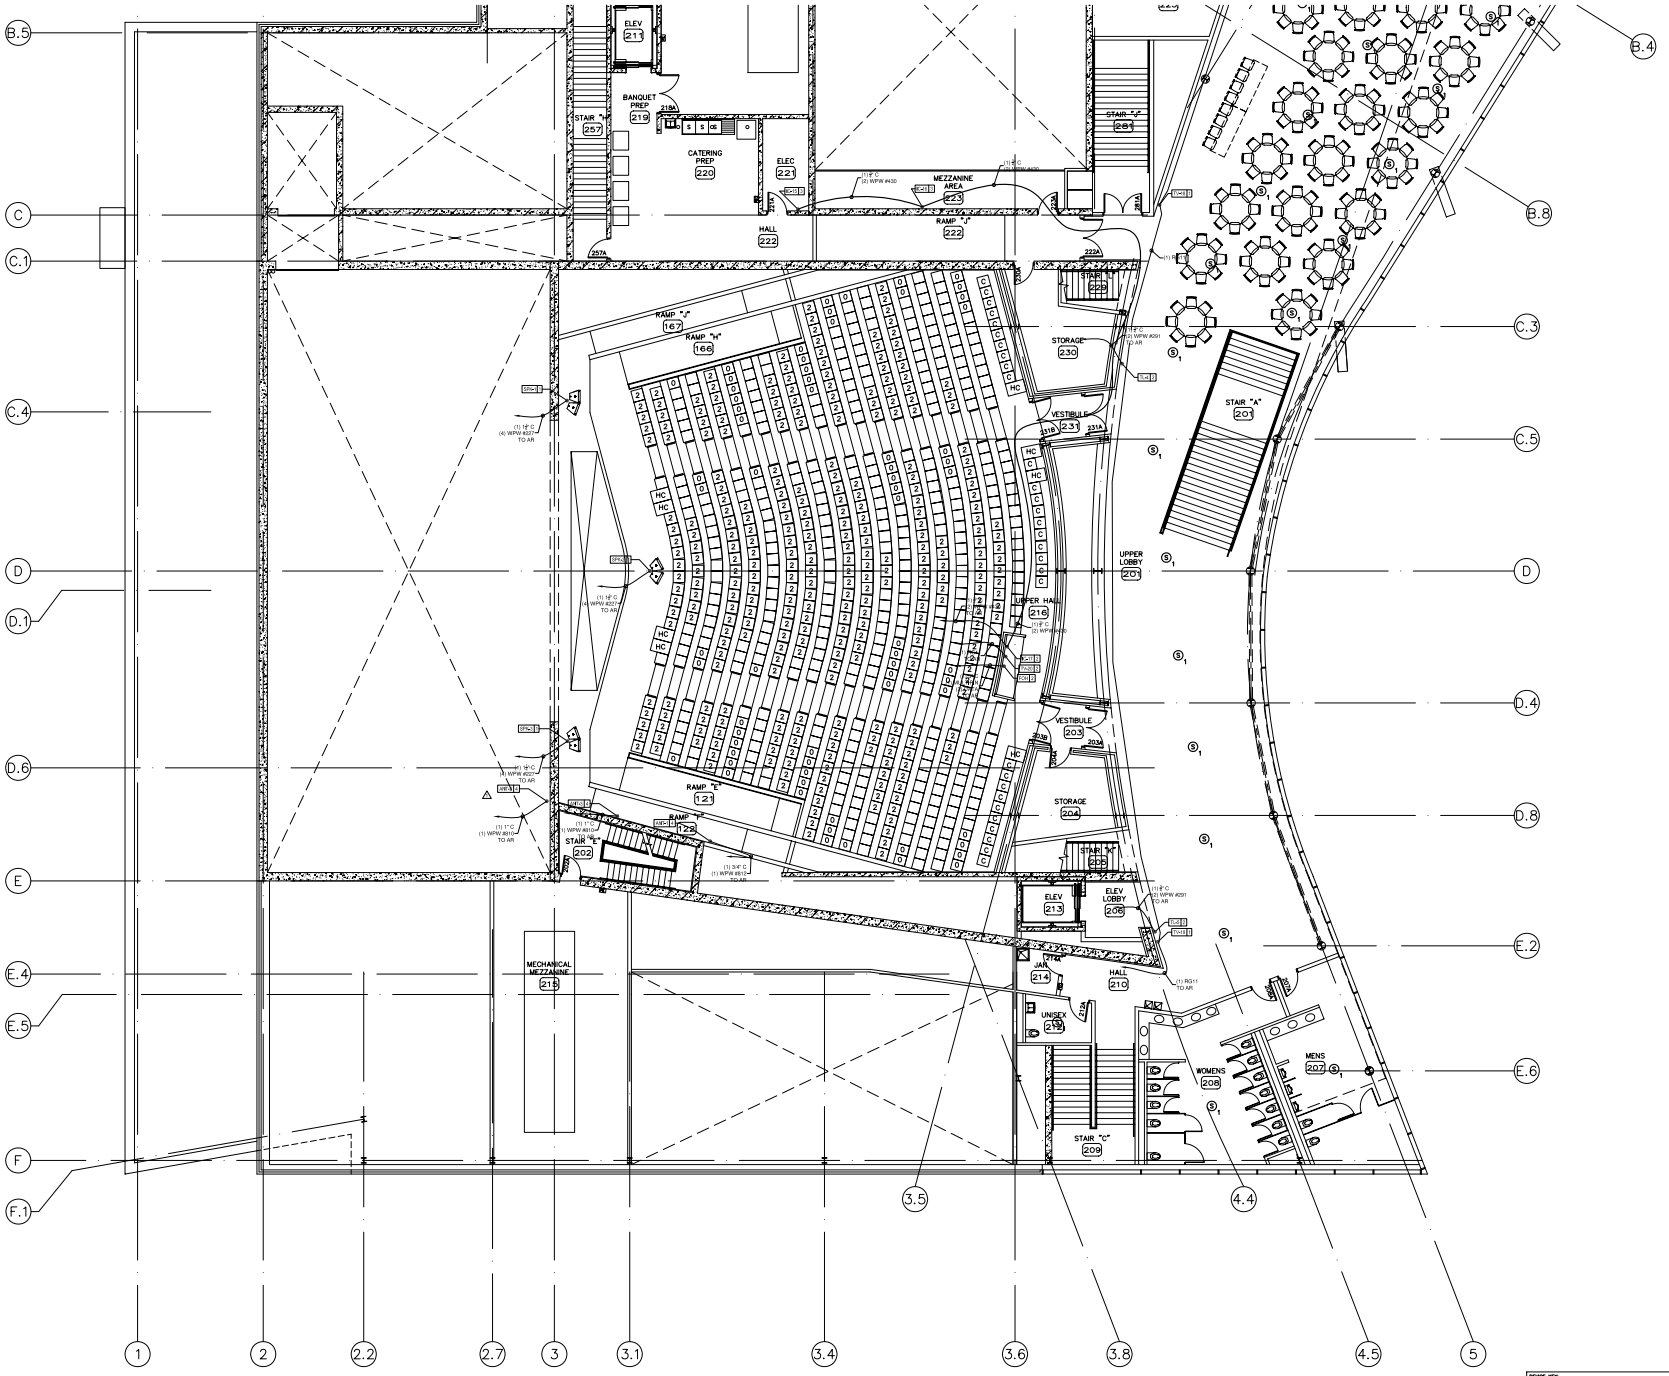

1 AV1.4 UPPER LEVEL DEVICE LOCATIONS – 2 OF 2
1/8"=1'-0"

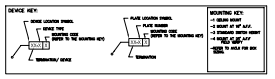

Ankeny Kell Architects

821 Raymond Avenue, Suite 400
Saint Paul, Minnesota 55114
Ph: 651-645-4866
Fax: 651-645-0079

I hereby certify this plan, specification or report was prepared by me or under my direct supervision and that I am a duly Licensed Architect under the laws of the state of MINNESOTA

xxx
Date: 08.30.07 Reg. No.xxxxx

ELECTRONIC DESIGN CONTENT/DATA/FILE SERVICES

Orig. Issue Date: 08.30.07
Revisions: ADDENDA INCORPORATED 10.05.07

CONSTRUCTION SET, ISSUED 10.05.07

BURNSVILLE PERFORMING ARTS CENTER
12600 NICOLLET AVENUE
Burnsville, MN 55337

Project Number: 07002.00

AV1.4

© Ankeny Kell Architects, P.A. 2007