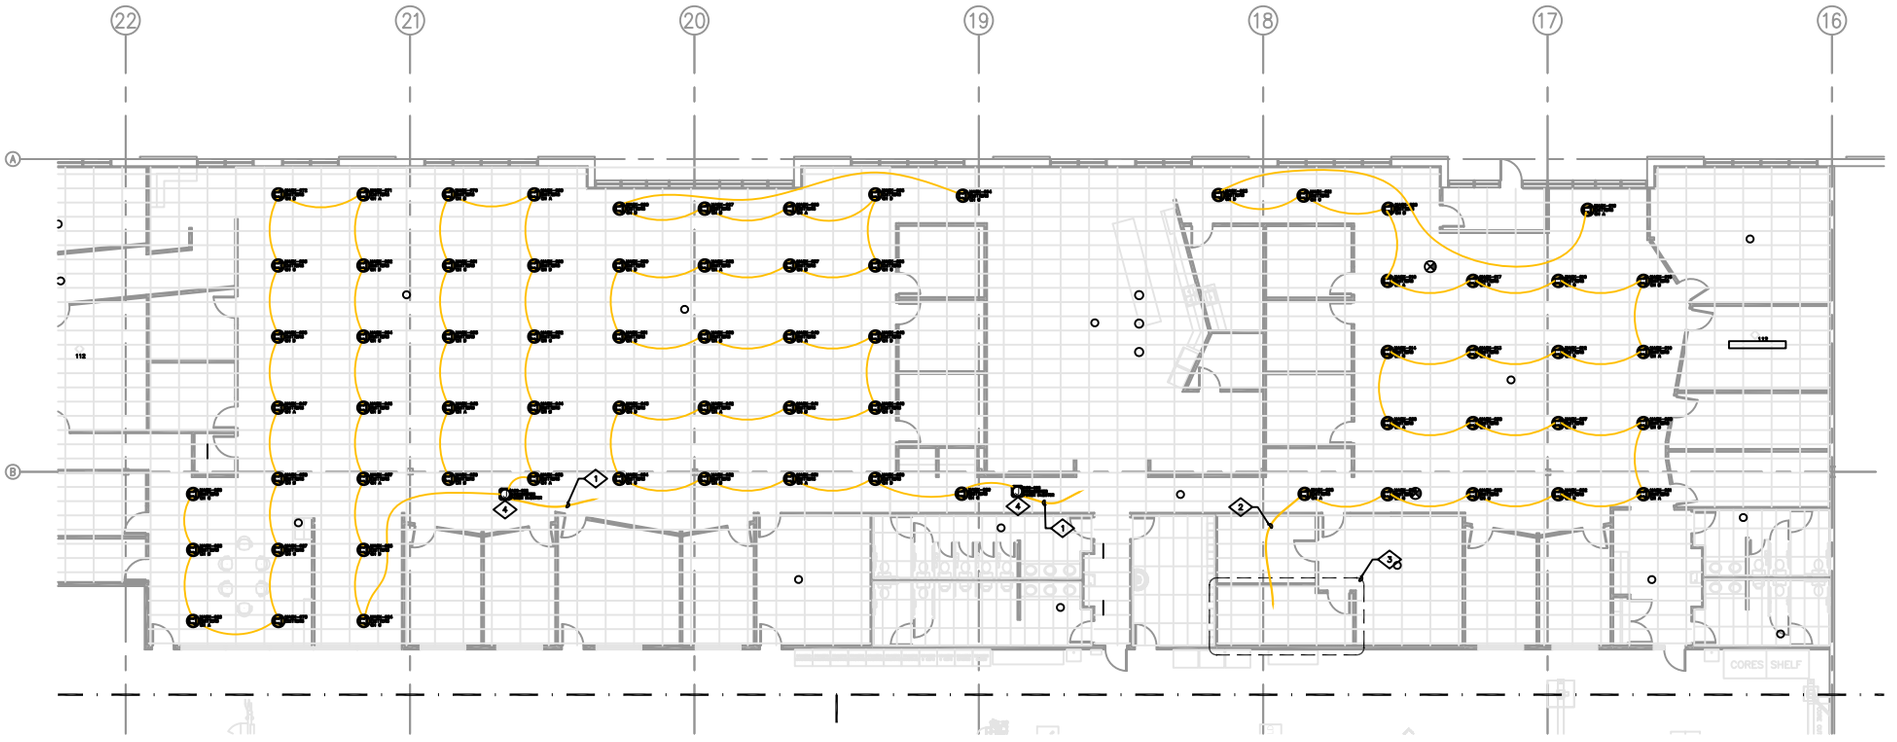

1 OPEN OFFICE - REFLECTED CEILING PLAN AREA A
SCALE:1/8" = 1'-0"

KEY NOTES

1. (1) WEST PENN 254246 & (1) WEST PENN 25226 TO HEAD END RACK.
2. (1) WEST PENN 254246 TO HEAD END RACK.
3. HEAD END LOCATION.
4. ACTIVE EMITTER POWER INJECTOR MOUNTED IN 4X4 ENCLOSURE.

ELECTRONIC Design company
www.edcsolutions.com
3225 E Hennepin Avenue · Minneapolis, MN 55413-2942
612.355.2300 · 800.777.7385 · fax 612.355.2323

DRAWING AND ALL CONTENTS COPYRIGHT © 2014 ELECTRONIC DESIGN COMPANY - MINNEAPOLIS, MINNESOTA. ALL RIGHTS RESERVED. INFORMATION CONTAINED HEREIN FOR USE ONLY WITH THE PROJECT FOR WHICH THIS DRAWING HAS BEEN ISSUED. ANY USE OR REPRODUCTION FOR USE WITH ANY OTHER PROJECT IS SPECIFICALLY FORBIDDEN.

PROJECT:
ELECTRONIC DESIGN COMPANY
COMMISSION CHAMBERS AUDIO VISUAL UPGRADE

SHEET TITLE:
PAGING AND MASKING SYSTEM
OPEN OFFICE – REFLECTED CEILING PLAN AREA A

REVISIONS

NO.	DATE	DESCRIPTION

DRAWING MARKUPS

TECH	DESCRIPTION	DATE

SALES PERSON: PG	PROJECT ENGINEER: KS
PROJECT MANAGER: EW	EDC JOB #: 0001
DRAWN BY: KS	CREATE DATE: 5/16/2018

SHEET NO.
ta102